PARCEL #	OWNER(S)
1	SEAY WILSON PROPERTIES, A TENNESSE GENERAL PARTNERSHIP COMPRISED OF RONALD WAYNE SEAY AND DEBORAH J. WILSON
2	JOHNSON PROPERTIES LP A TENNESSEE LIMITED PARTNERSHIP
3	H & J RESTAURANTS, LLC, A KENTUCKY LIMITED LIABILITY COMPANY
4	BRADBURY VENTURES, LLC, A TENNESSEE LIMITED LIABILITY COMPANY
5	MICHAEL A. SCOTT AND WIFE, SUSAN A. SCOTT AS TENANTS BY THE ENTIRETY
6	WILDWOOD PARTNERS, A TENNESSEE GENERAL PARTNERSHIP COMPOSED OF JAMES MICHAEL ATKINS, ROBERT S. POWERS AND JASON A. DAUGHERTY
7	EDWARD C. BURCHETT & JOHN C. HADLEY
8	CLEAR SKY, A TENNESSEE GENERAL PARTNERSHIP, COMPOSED OF J. MARK YOUNG AND EDWARD C. BURCHETT
9	FOX SUN MCCOLGAN
10	CHURCH OF CHRIST AT TRENTON CROSSING, INC.
11	BHARAT PATEL
12	DONALD M. JENKINS AND WIFE SANDRA K. JENKINS
12A	JENKS, LLC A TENNESSEE LIMITED LIABILITY COMPANY
12B	DON-MAR PROPERTIES LP, A TENNESSEE LIMITED PARTNERSHIP
13	NORMA J. JERLES
14	BNR PROPERTIES, A TENNESSEE GENERAL PARTNERSHIP, COMPOSED OF LARRY A. ROCCONI, JR. THOMAS BRENT NICHOLSON AND EDWARD C. BURCHET
15	PINNACLE PROPERTIES - CLARKSVILLE LLC, A TENNESSEE LIMITED LIABILITY COMPANY
16	DEBORAH P. CARNES AND PATRICIA ANN PEAVYHOUSE
17	MINIT MART LLC, A DELAWARE LIMITED LIABILITY COMPANY
18	PARC AT CLARKSVLLE, LIMITED PARTNERSHIP, A TENNESSEE LIMITED PARTNERSHIP
19	JOHN R. MEEKS
20	Q&H PROPERTIES
21	DAVIES PROPERTY GROUP, LLC, A TENNESSEE LIMITED LIABILITY COMPANY
22	F&F PARTNERS, A TENNESSEE GENERAL PARTNERSHIP COMPOSED OF JASON A. DAUGHERTY, BRYCE A. POWERS AND PAUL S ELLIS
23	SOVIETA N. JONES
24	JOHN GOLD
25	JOHN W. GOLD and wife, JULIA H. GOLD
26	JOHN W. GOLD ET UX JULIA H. GOLD
27	PATRICK S. REESE
28	DIEGO BAUTISTA AND MARA BAUTISTA
29	MONGKHOL POONMART AND WALLA POONMART, HUSBAND AND WIFE
30	LANNY R. MOONEY HAM
31	KENNETH A. BONE, AND WIFE JIN SUK BONE
32	EMMA RIVES
33	SHARON E. GEHL AND RICHARD A. GEHL, II, WIFE AND HUSBAND, AS TENANTS BY THE ENTIRETY
34	CHRISTIAN VAN DYKE AND NATASHA VAN DYKE, HUSBAND AND WIFE
35	JAMES J. AGERS
36	FRANK C. DOWLEN AND WIFE, WAULNETTA O. DOWLEN
37	BRC INVESTMENT PROPERTIES, LLC, A TENNESSEE LIMITED LIABILITY COMPANY
38	BRUCE A. KENNEDY
39	JUSTIN L. HOWARD AND WIFE, TIFFANIE L. HOWARD
40	DIANA LYNN GOODREAU
41	MELI GEROGIANS
42	MELI GEROGIANS
43	TROY STUCKMAN, A MARRIED MAN
44	RENEE FULCER, A MARRIED PERSON
45	WILKINSON-HUGGINS LLC
102	MONIQUEKA E. GOLD, MARIA M. GOLD, JOHN GOLD AND WIFE, JULIA GOLD
107	RWA NEEDMORE PLACE, L.P., A TENNESSEE LIMITED PARTNERSHIP
109	NANCY GOLD
285	NORMA J. JERLES
291	CLAYTON W. GREGAR
298	EDWARD C. BURCHETT, AND WIFE, THERESIA B. BURCHETT
299	M & E PARTNERS, A TENNESSEE GENERAL PARTNERSHIP
318	SEAY WILSON PROPERTIES, A TENNESSEE GENERAL PARTNERSHIP COMPRISED OF RONALD WAYNE SEAY AND DEBORAH J. WILSON
320	REYNOLDS HOMEBUILDERS, LLC
321	ACQUISTON PROPERTIES, LLC

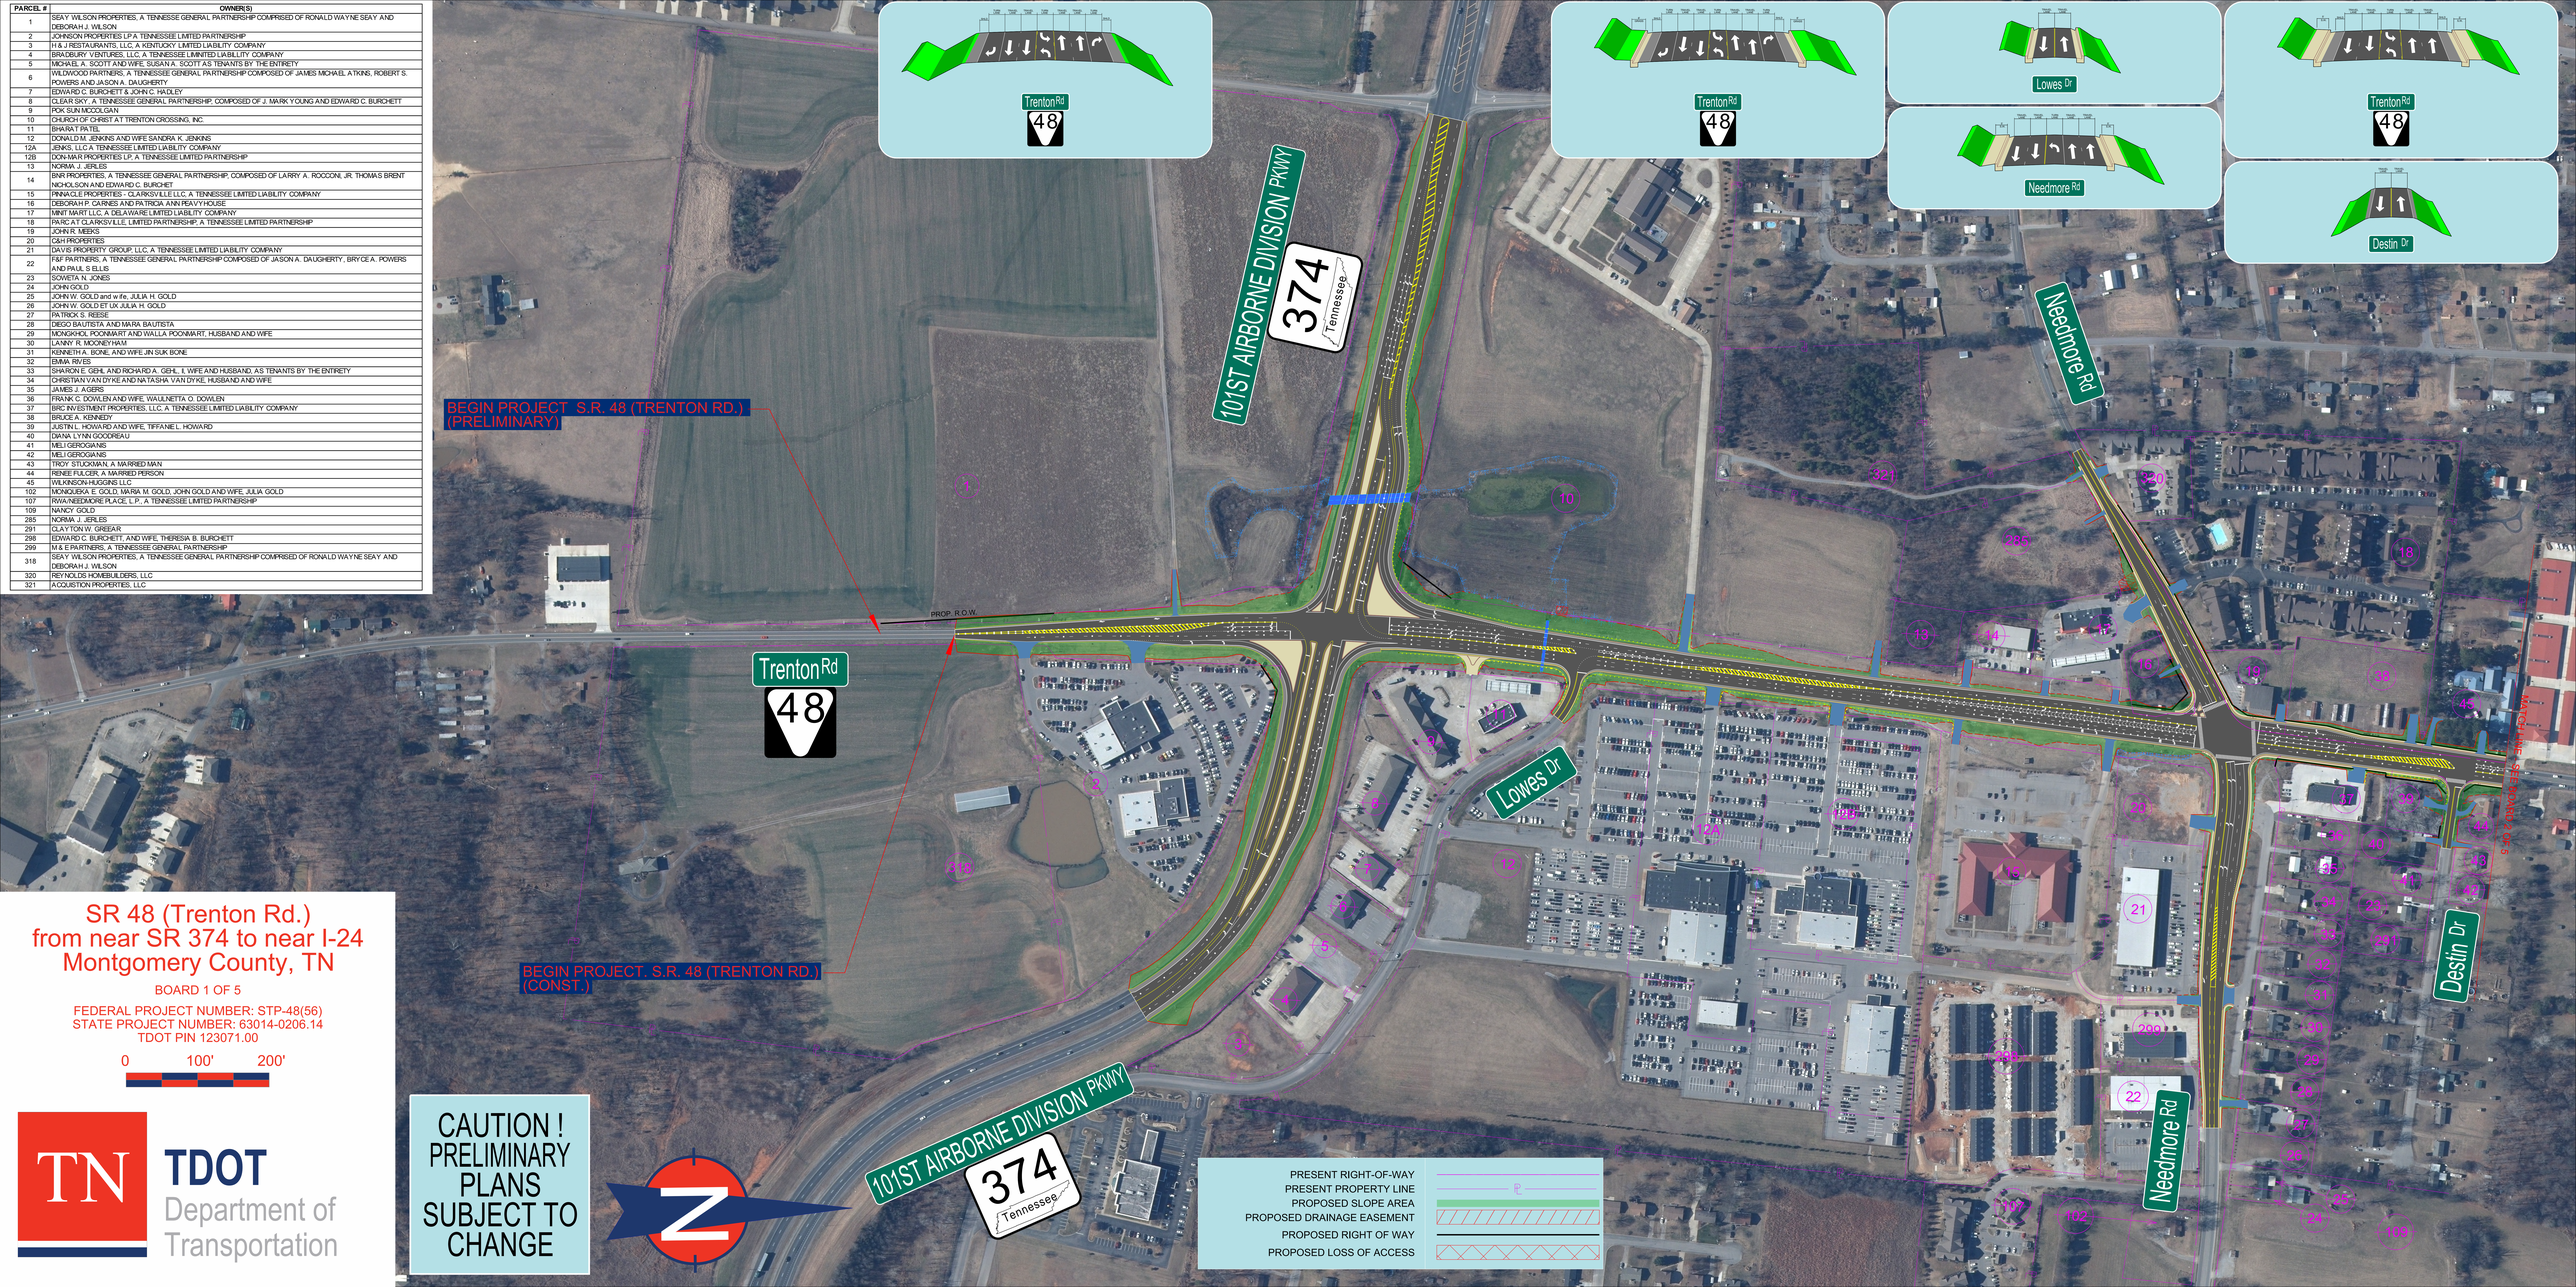

SR 48 (Trenton Rd.) from near SR 374 to near I-24 Montgomery County, TN

BOARD 1 OF 5

FEDERAL PROJECT NUMBER: STP-48(56)
STATE PROJECT NUMBER: 63014-0206.14
TDOT PIN 123071.00

0 100' 200'

TN TDOT Department of Transportation

CAUTION ! PRELIMINARY PLANS SUBJECT TO CHANGE

PRESENT RIGHT-OF-WAY
PRESENT PROPERTY LINE
PROPOSED SLOPE AREA
PROPOSED DRAINAGE EASEMENT
PROPOSED RIGHT OF WAY
PROPOSED LOSS OF ACCESS